ROUTE	STATE	DISTRICT	SHEET NO.
DD	MO	6	4

JOB NO. J6S1528

CONTRACT ID.

PROJECT NO.

COUNTY ST. CHARLES

DATE

DISCLAIMER

THE PROFESSIONAL WHOSE SIGNATURE AND PERSONAL SEAL APPEAR HEREON ASSUMES RESPONSIBILITY ONLY FOR WHAT APPEARS ON THIS PAGE, AND DISCLAIMS (PURSUANT TO SECTION 327.411 RSMO) SPECIFICATION, ESTIMATES, REPORTS, OR OTHER DOCUMENTS OR INSTRUMENTS NOT SEALED BY THE UNDERSIGNED PROFESSIONAL RELATING TO OR INTENDED TO BE USED FOR ANY PART OR PARTS OF THE PROJECT TO WHICH THIS PAGE REFERS.

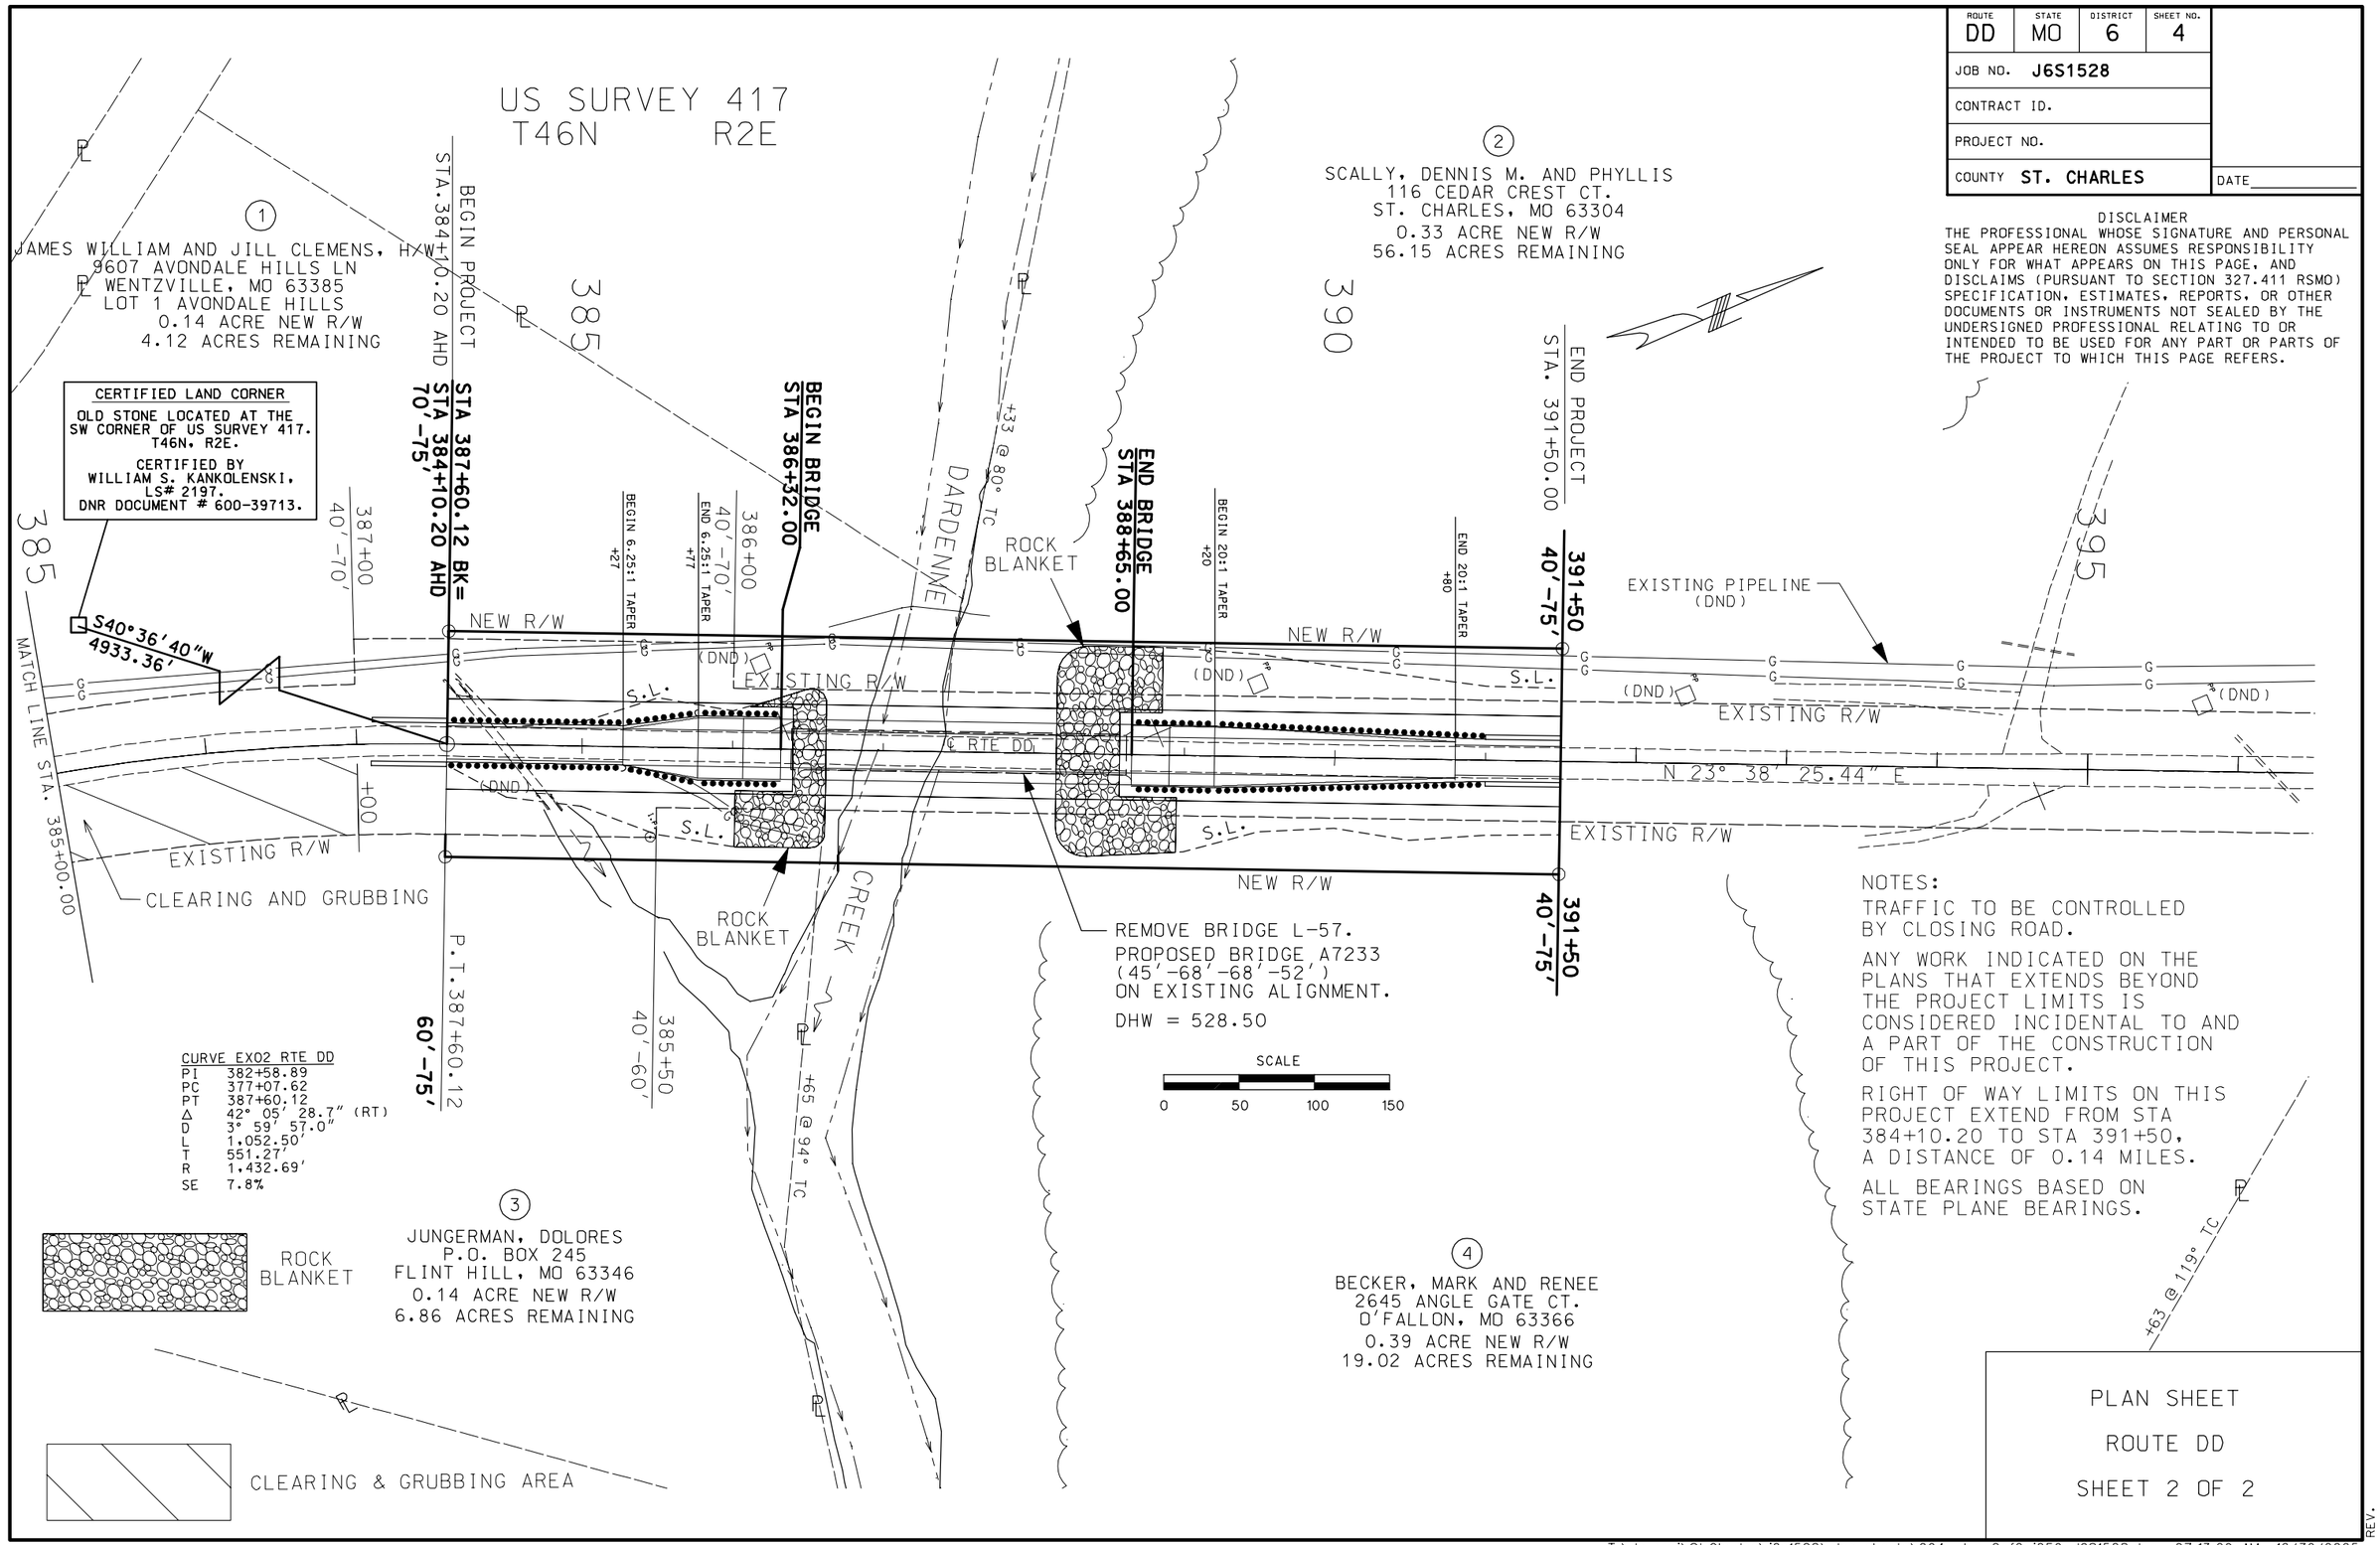

NOTES:

TRAFFIC TO BE CONTROLLED BY CLOSING ROAD.

ANY WORK INDICATED ON THE PLANS THAT EXTENDS BEYOND THE PROJECT LIMITS IS CONSIDERED INCIDENTAL TO AND A PART OF THE CONSTRUCTION OF THIS PROJECT.

RIGHT OF WAY LIMITS ON THIS PROJECT EXTEND FROM STA 384+10.20 TO STA 391+50, A DISTANCE OF 0.14 MILES.

ALL BEARINGS BASED ON STATE PLANE BEARINGS.

PLAN SHEET

ROUTE DD

SHEET 2 OF 2

REV.

T:\de-proj\St.Charles\j6s1528\plan_sheets\004_plan_2of2_i050_J6S1528.dgn 07:13:29 AM 12/30/2005