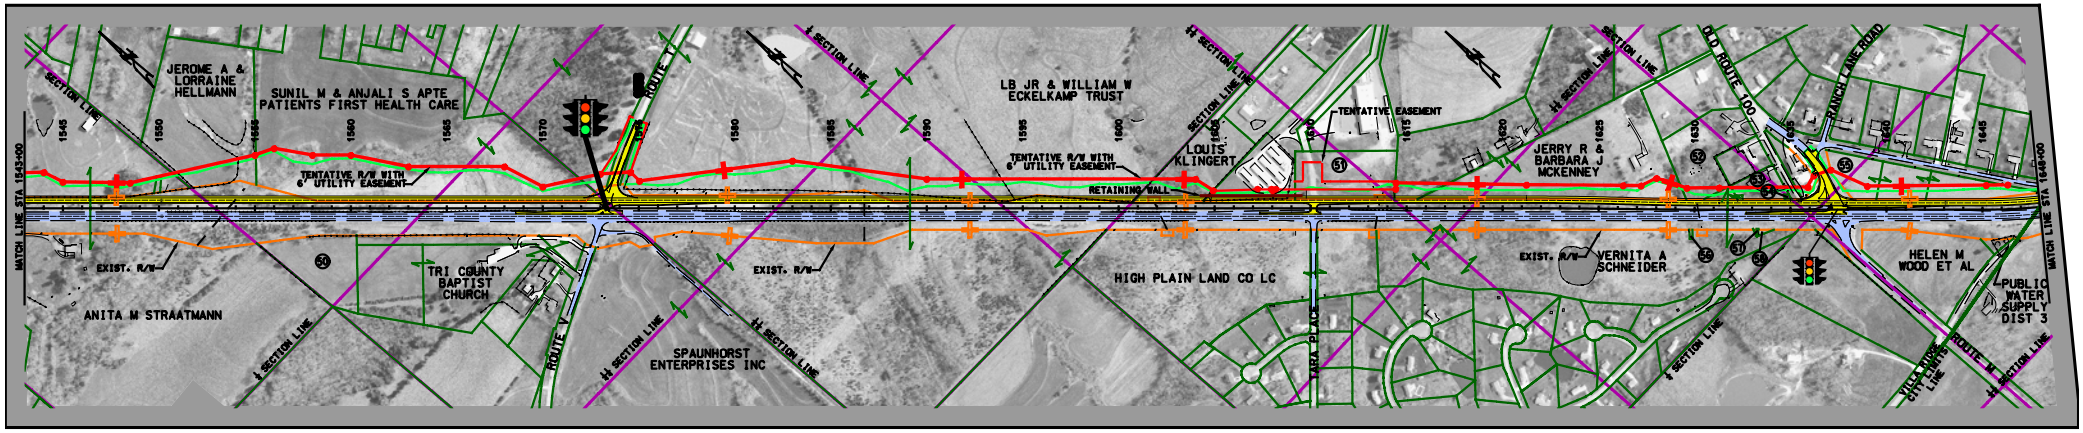

KEYED NOTES

50 DEANNA VON SEEKENDORFF
51 EDWARD C STRAATMANN
52 ORVILLE R & ANNA M HASSLER
53 RAYMOND & CAROL A NARUP
54 MAGIC MEDIA INC
55 STRAATMANN FEED STORE
56 LAMAR ADV.
57 RAYMOND J & CAROL A NARUP
58 DIAMOND BANCORP INC

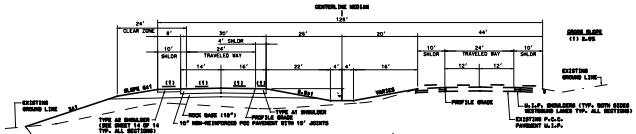

FOUR LANE SECTION WITH 60' MEDIAN ON TANGENT PARALLEL TO EXISTING ALIGNMENT
TYPICAL SECTION RTE. 100

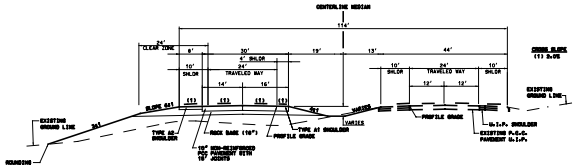

FOUR LANE SECTION WITH 46' MEDIAN ON TANGENT PARALLEL TO EXISTING ALIGNMENT
TYPICAL SECTION RTE. 100

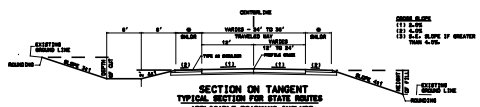

SECTION ON TANGENT
TYPICAL SECTION FOR STATE ROUTES
APPLICABLE ROADWAYS INCLUDE:
ROUTE Y (@ - 4')
ROUTE M (@ - 6')

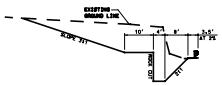

TYPICAL ROCK CUT SECTION

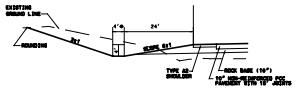

TYPICAL DITCH SECTION

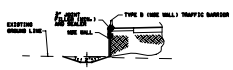

TYPICAL SECTION IN FILL WITH RETAINING WALL AND RELOCATED ROAD (IF APPLICABLE)

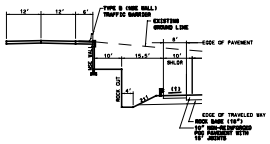

TYPICAL SECTION IN ROCK CUT WITH RETAINING WALL AND RELOCATED ROAD (IF APPLICABLE)

MoDOT

ROUTE 100 - FRANKLIN COUNTY

LEGEND

- EXISTING PAVEMENT
- PROPERTY LINES
- EXISTING RIGHT OF WAY
- PROPOSED PAVEMENT
- TENTATIVE RIGHT OF WAY
- TENTATIVE EASEMENT
- SLOPE LIMITS

HNTB