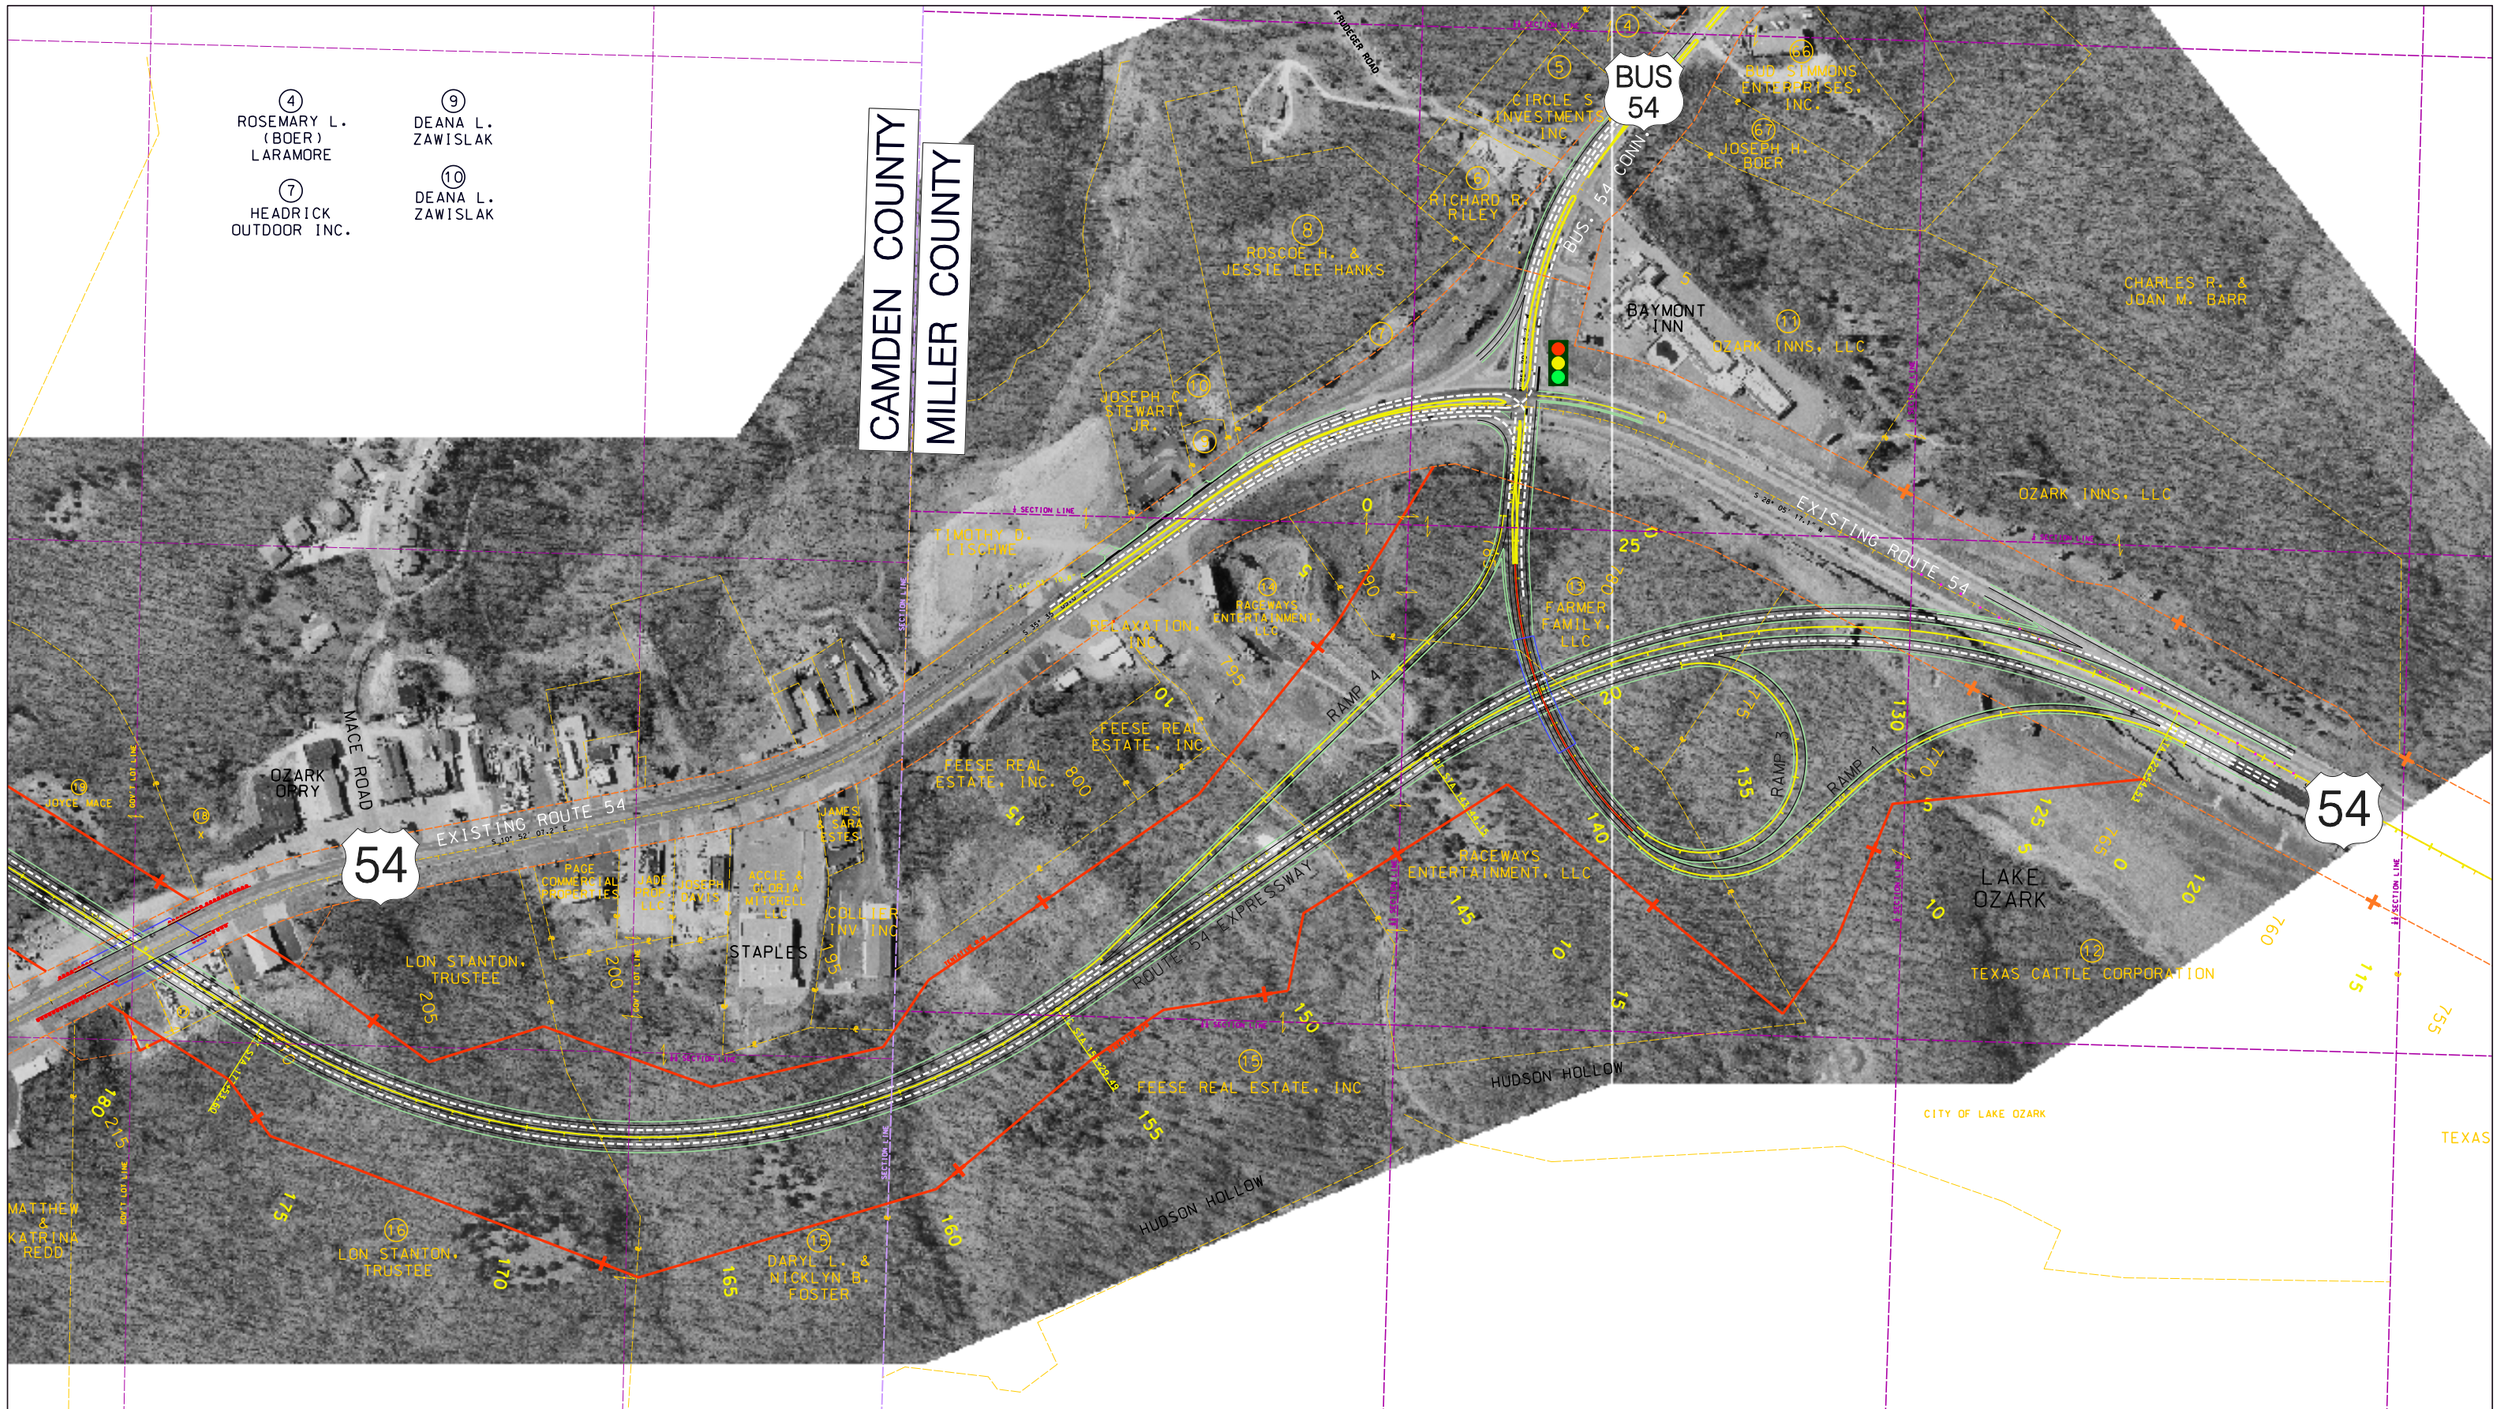

400' 0 400' 800'

Route 54 Expressway
Job No. J5P0648

Legend

- Proposed Right of Way
- Proposed Pavement
- County Line
- Property Line
- Signalized Intersection