P:\Rte.54\54 Expressway presentation\handouts_01_347.dgn 11/21/2005 12:09 AM

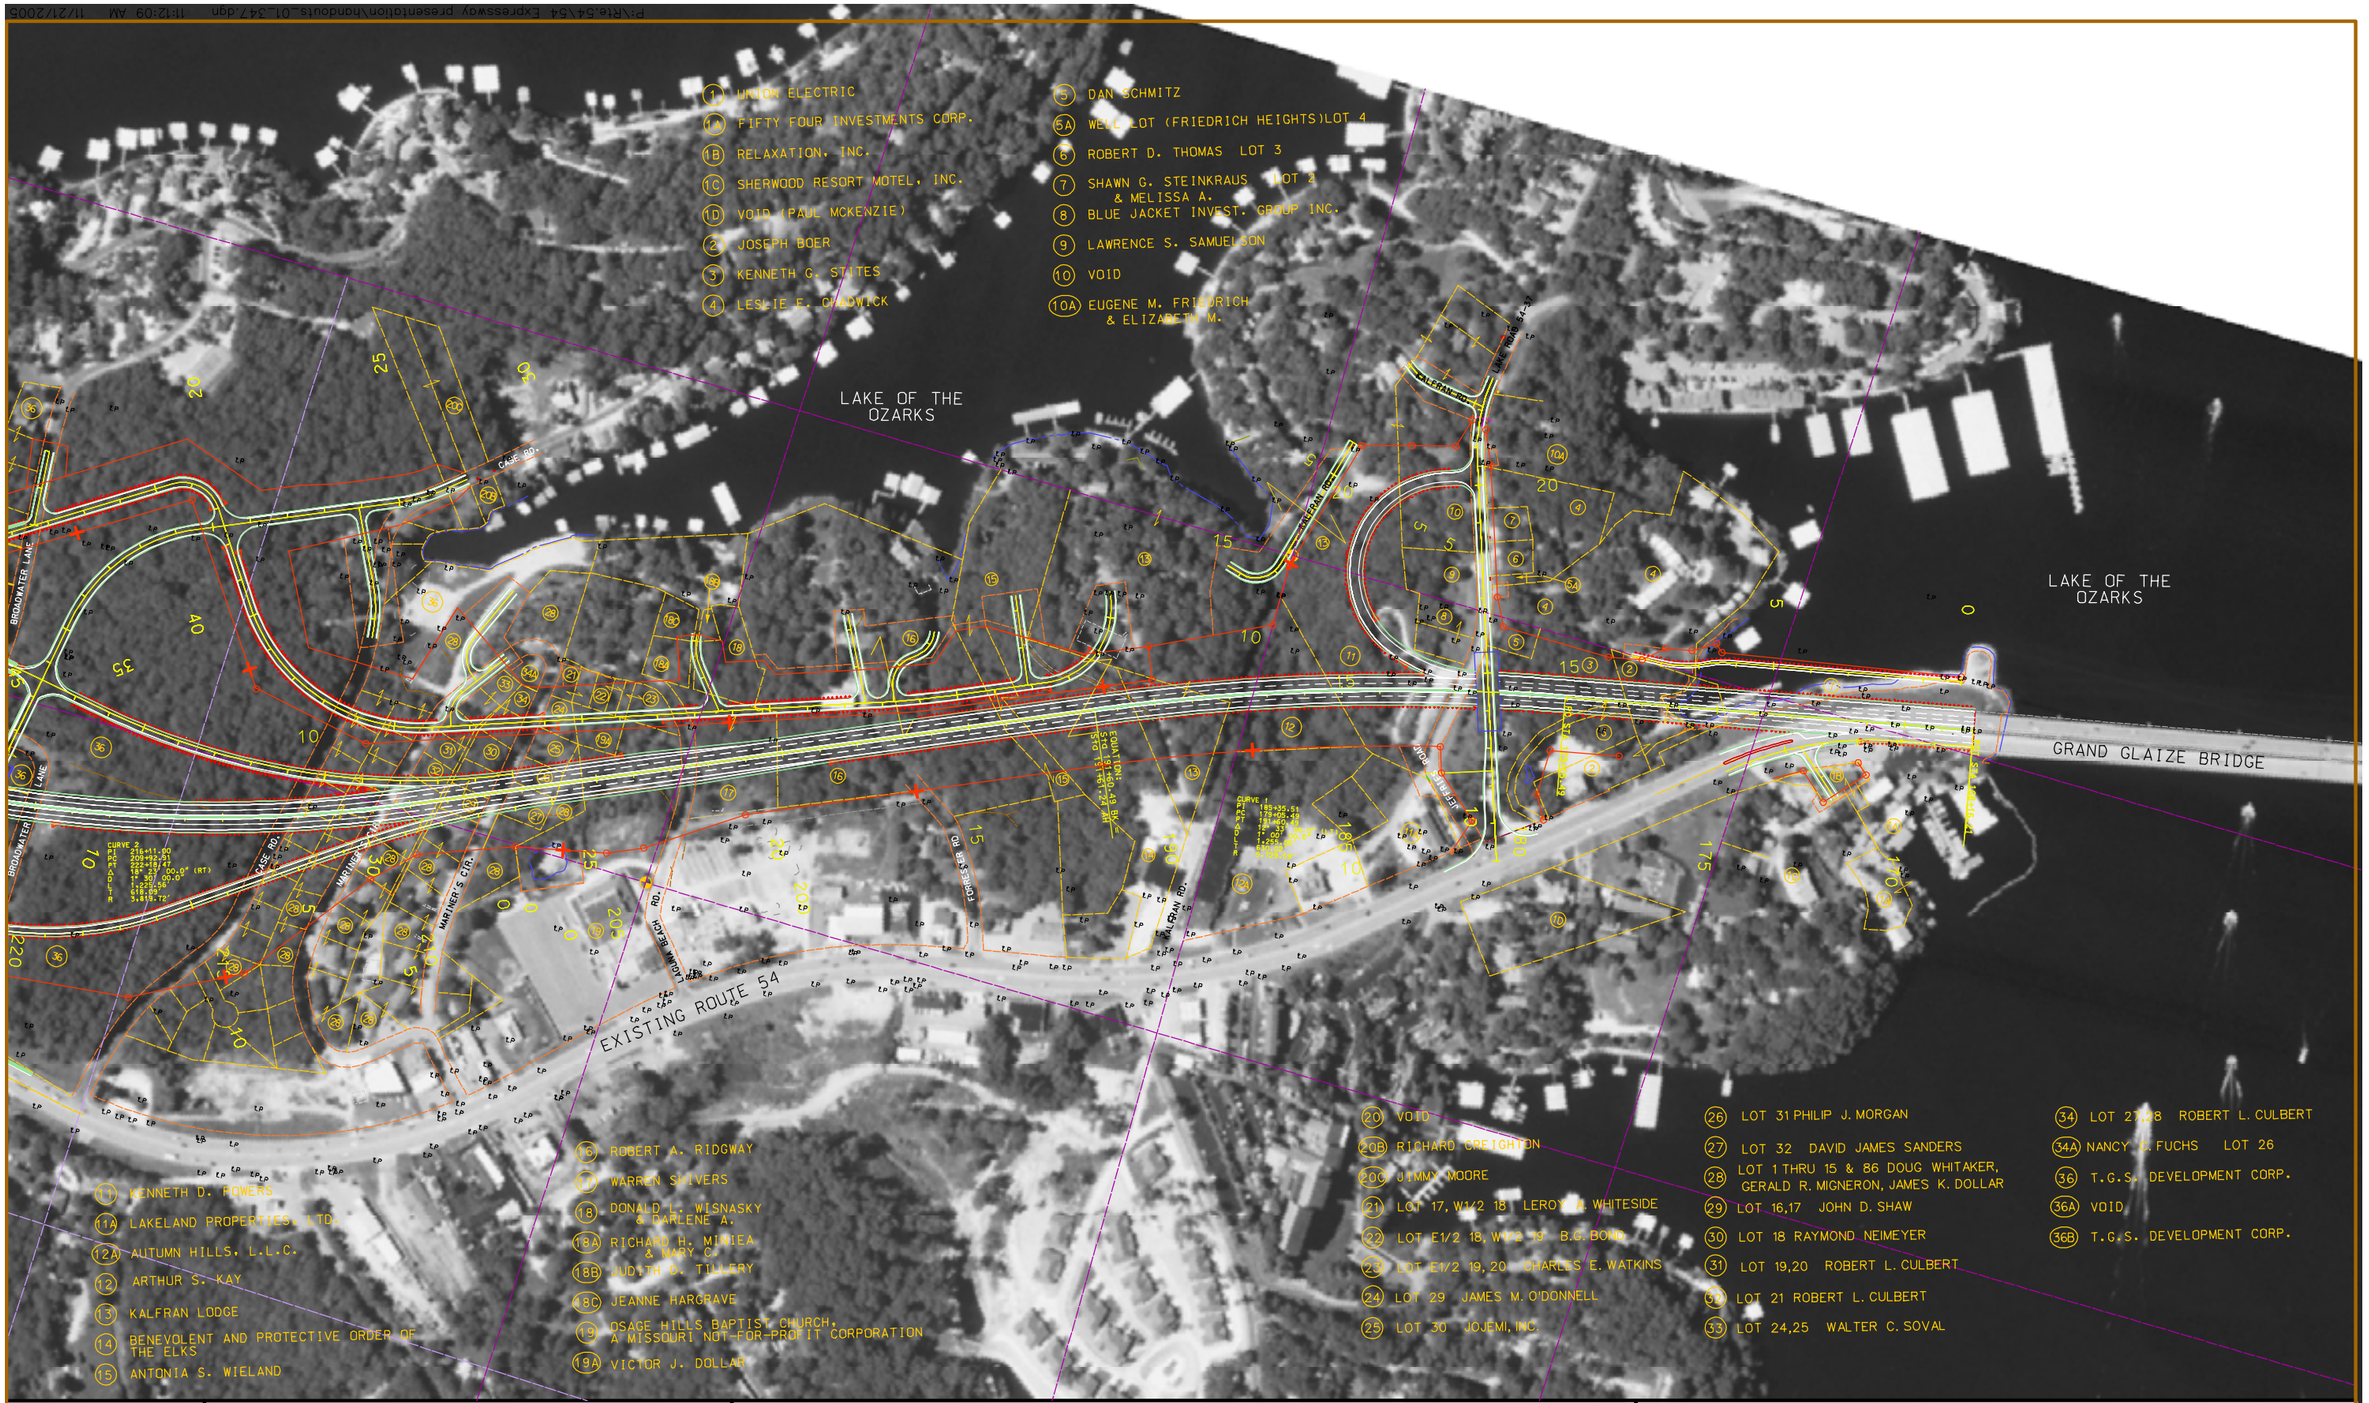

SCALE
0 100 200 300 400 500

RIGHT OF WAY LINE
PROPERTY LINE
EXISTING RIGHT OF WAY LINE

ROUTE 54 EXPRESSWAY
JOB NO. J5P0347

NEAR GRAND GLAIZE BRIDGE