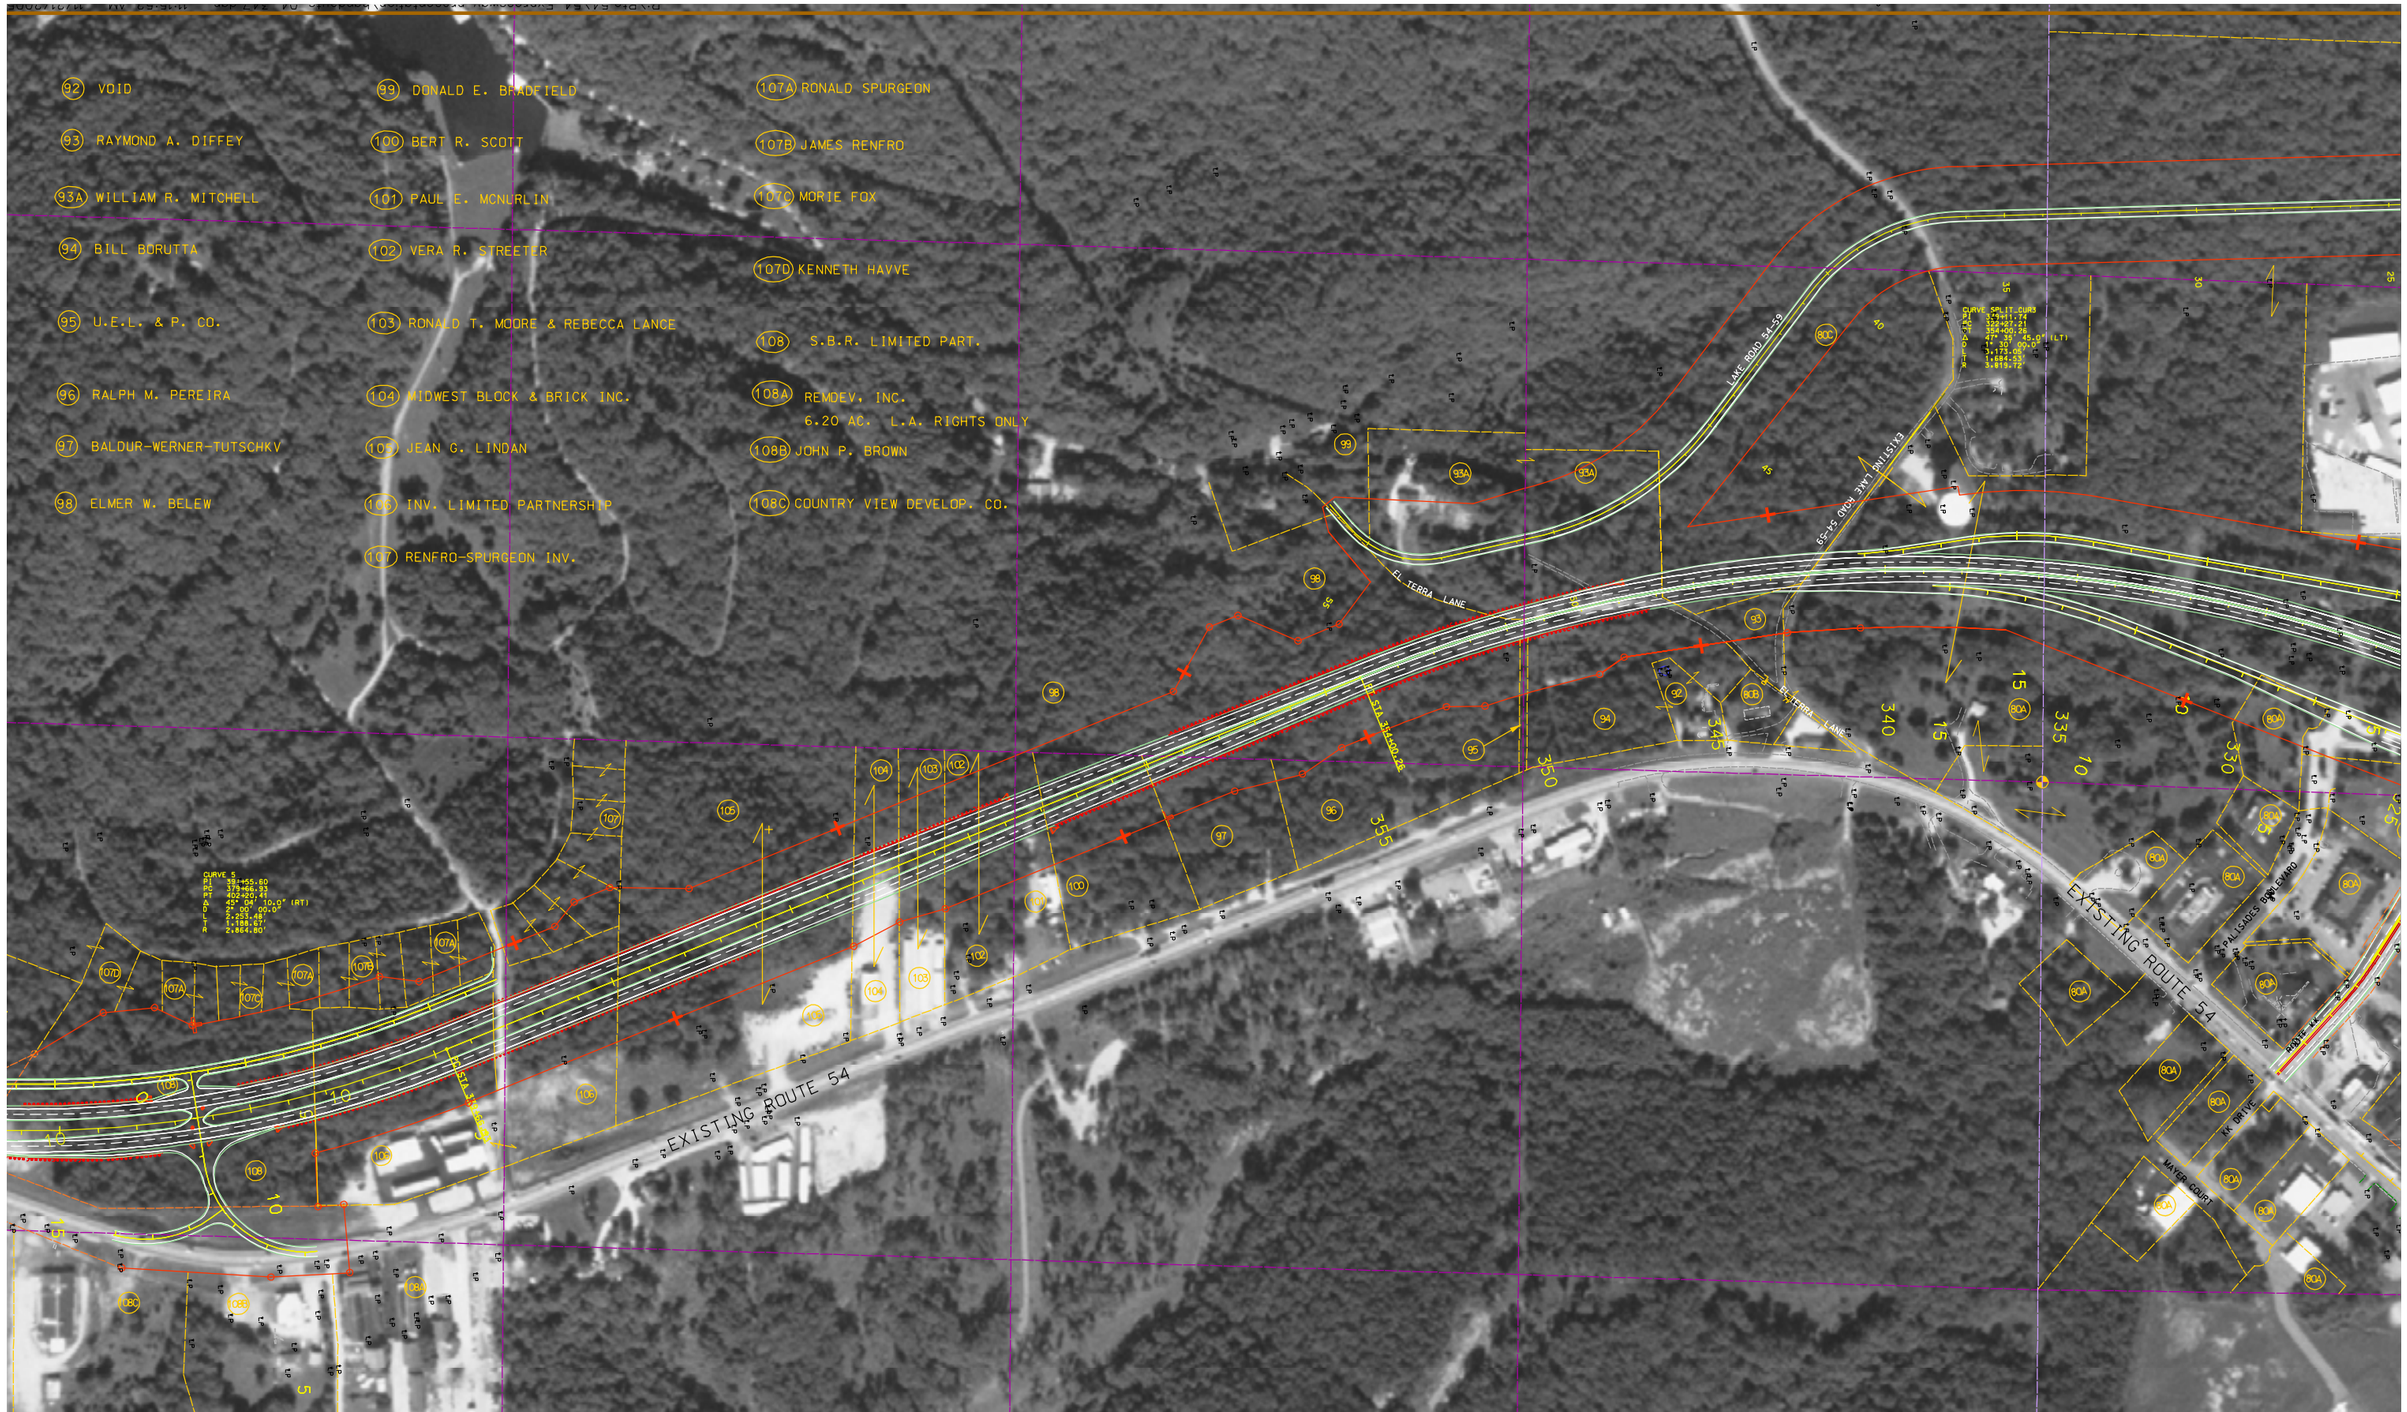

ROUTE 54 EXPRESSWAY
JOB NO. J5P0347

WEST OF ROUTE KK