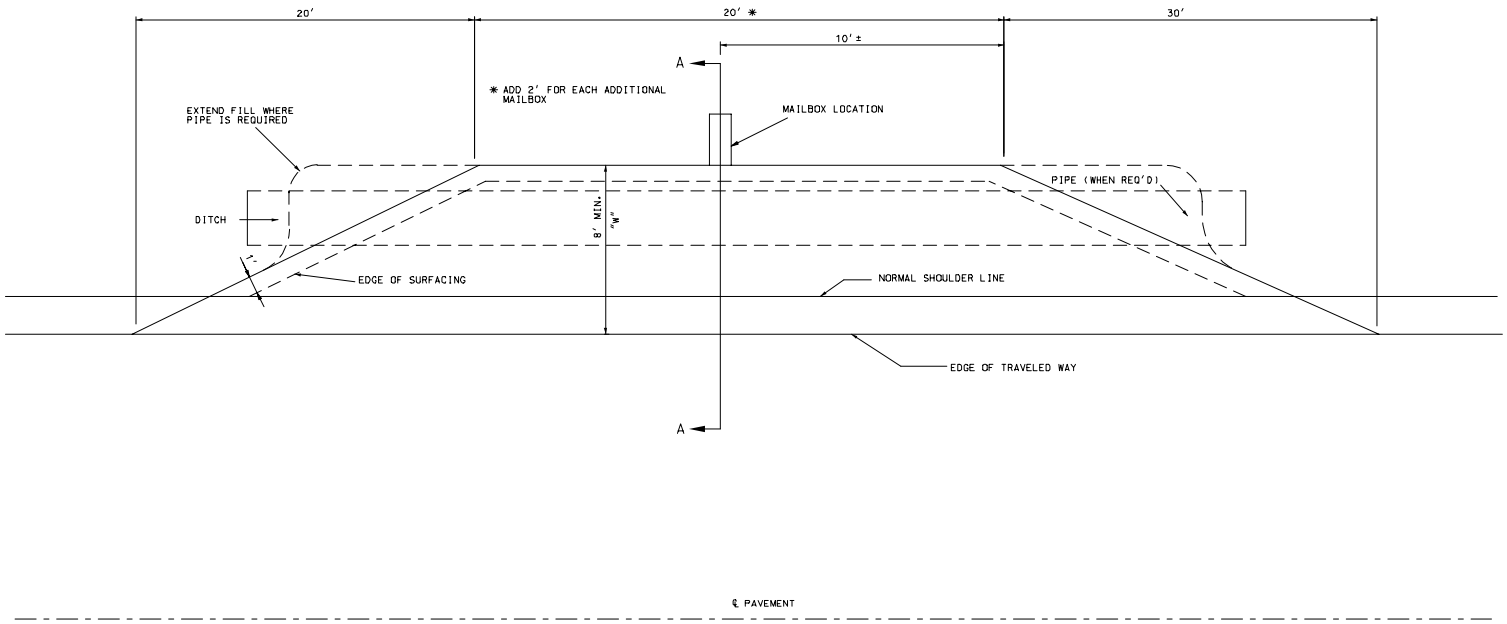

PLAN

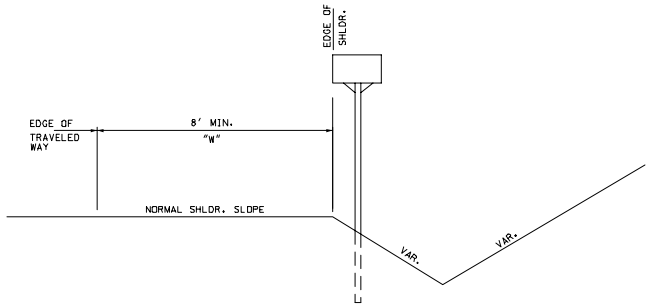

SECTION A-A
(WITHOUT PIPE)

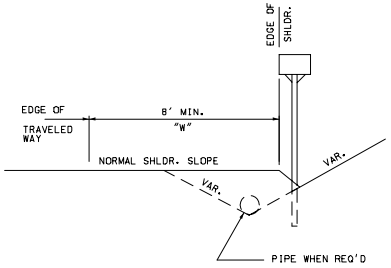

SECTION A-A
(WITH PIPE)

GENERAL NOTES:

IN NO CASE WILL "W" BE LESS THAN SHOULDER WIDTH. "W" WILL BE 8' UNLESS OTHERWISE NOTED ON THE PLANS.

WHEN ENTRANCES ARE ADJACENT TO MAILBOX TURNOUTS, THE AREA AND SURFACING OF THE ENTRANCE MAY BE USED FOR A PORTION OF THE MAILBOX TURNOUT.

MISSOURI HIGHWAY AND TRANSPORTATION COMMISSION			
	MAILBOX TURNOUTS		
DATE:_____	EFFECTIVE: 08-01-1981	203.35A	1/1

t:\de-proj\standards\Dual Units\stdpln 000-599\20335a.dgn 28 SEP 2000